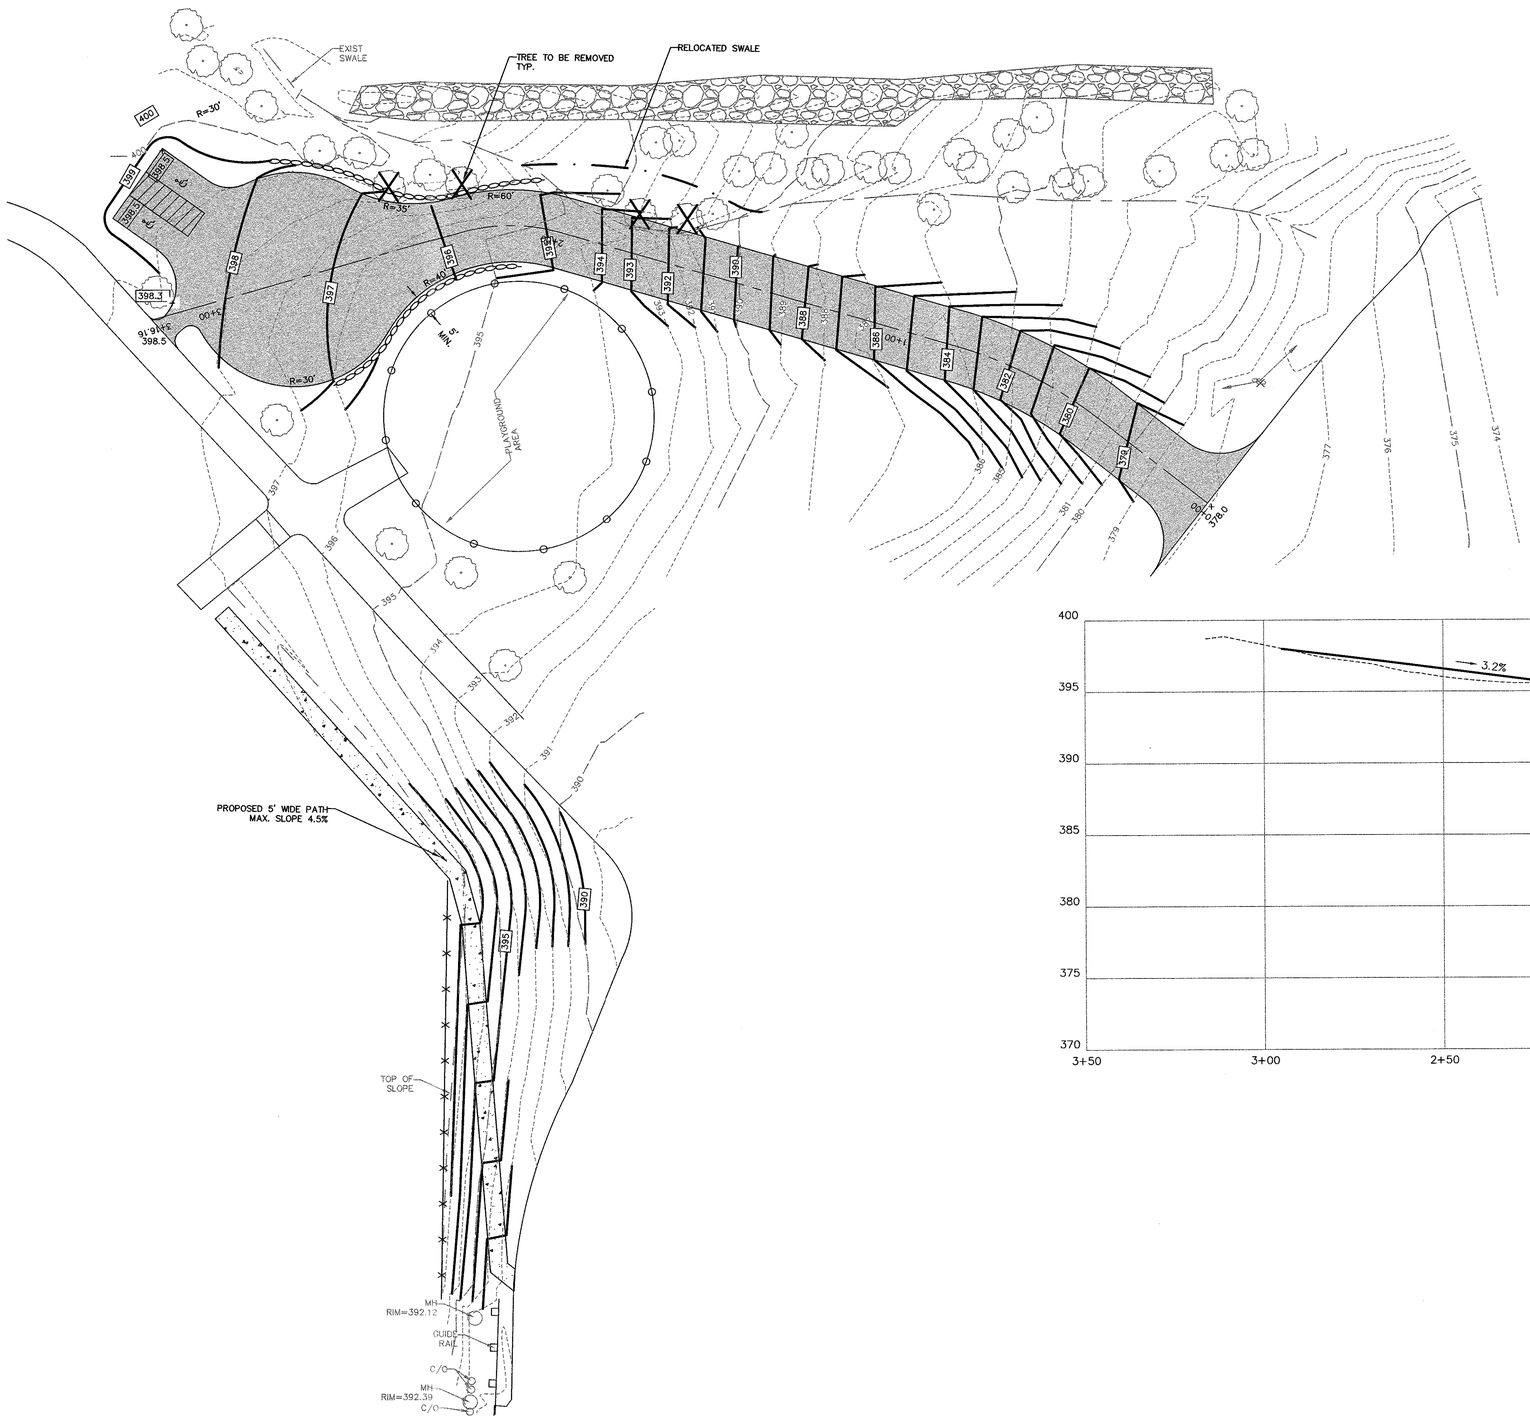

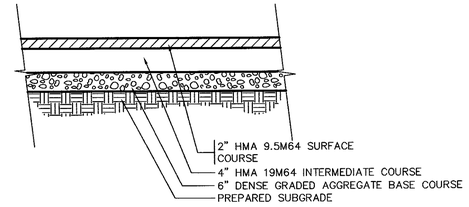

PAVEMENT DETAIL
N.T.S.

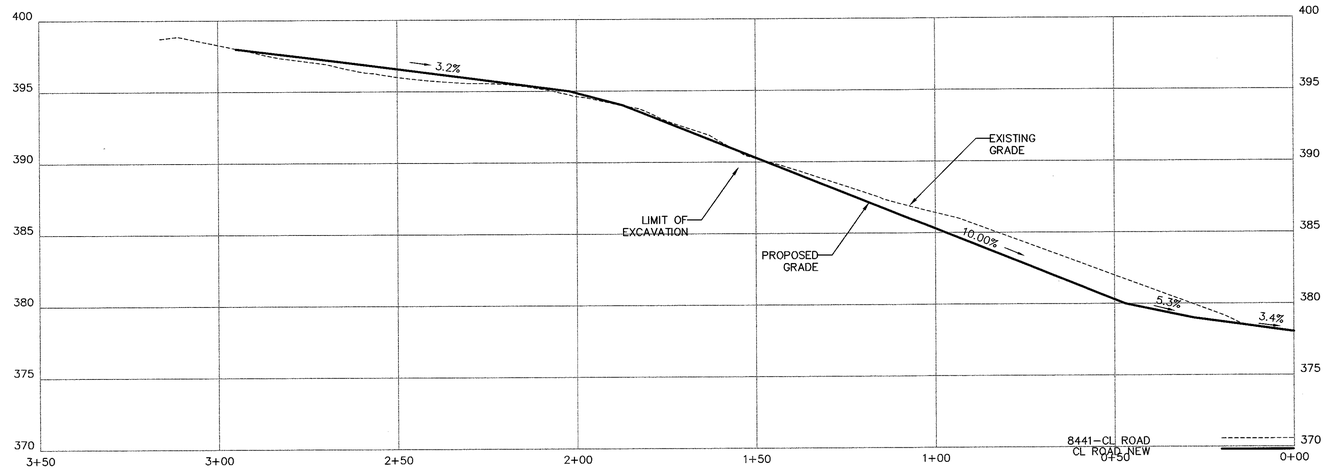

PROFILE

HOR. SCALE 1"=20' 0 20 40 GRAPHIC SCALE

VER. SCALE 1"=5' 0 5 10 GRAPHIC SCALE

CONSTRUCTION PLAN
STONEFIELD ROAD
BALLFIELD PARKING LOT
FOR
BOROUGH OF RINGWOOD
BERGEN COUNTY, N.J.

SCHWANEWEDE / HALS ENGINEERING
PROFESSIONAL ENGINEERS & LAND SURVEYORS
9 POST ROAD – SUITE M11 – OAKLAND, N.J. – 07436
(201) 337-0053

DAVID A. HALS, PE, LS, PP
N.J. PROFESSIONAL ENGINEER AND LAND SURVEYOR LIC. NO. 29994

JOSEPH F. VINCE, PE, LS, PP
N.J. PROFESSIONAL ENGINEER AND LAND SURVEYOR LIC. NO. GB42588

DATE	BY	DESCRIPTION

REVISIONS

SCALE 1"=20' 0 20 40 GRAPHIC SCALE

DATE: JUNE 15, 2022
JOB NO: 8441-833
SHEET NO: 1 OF 1